KIRNCROFT

SECURITY DOORS
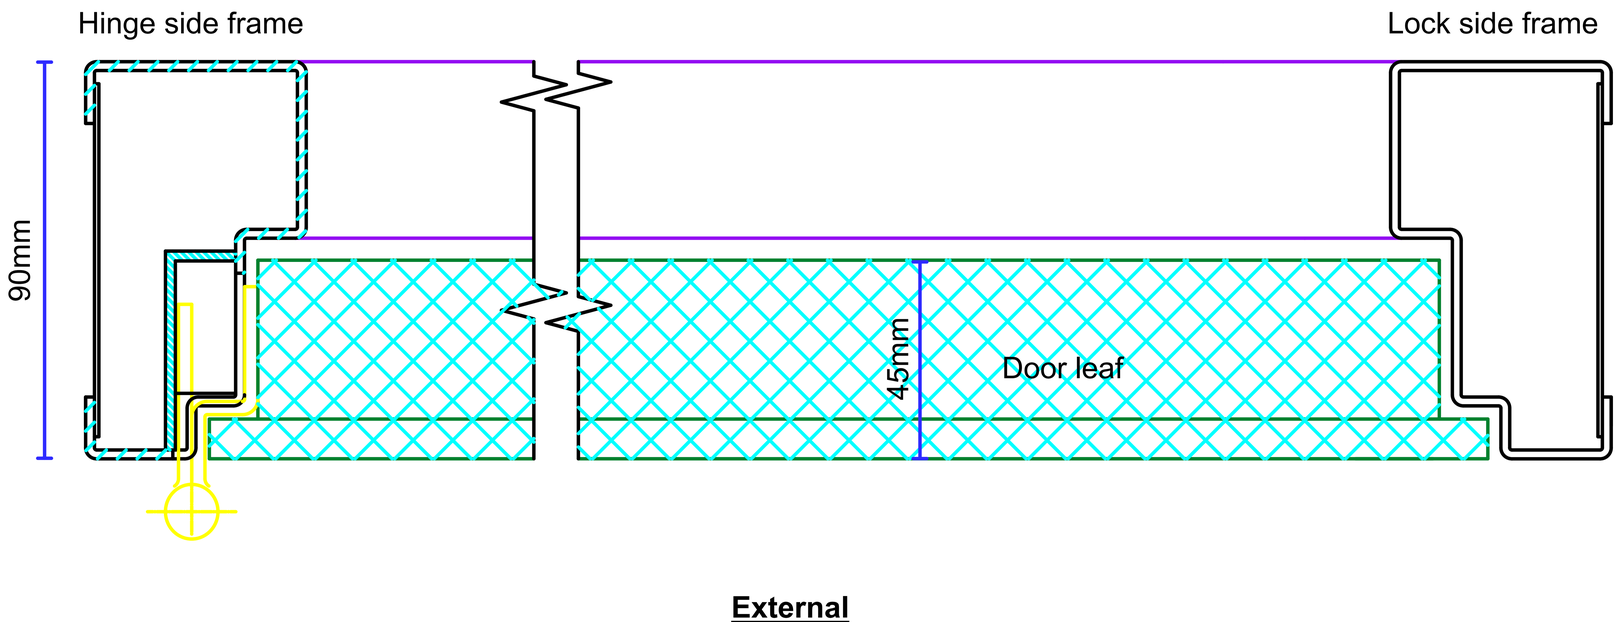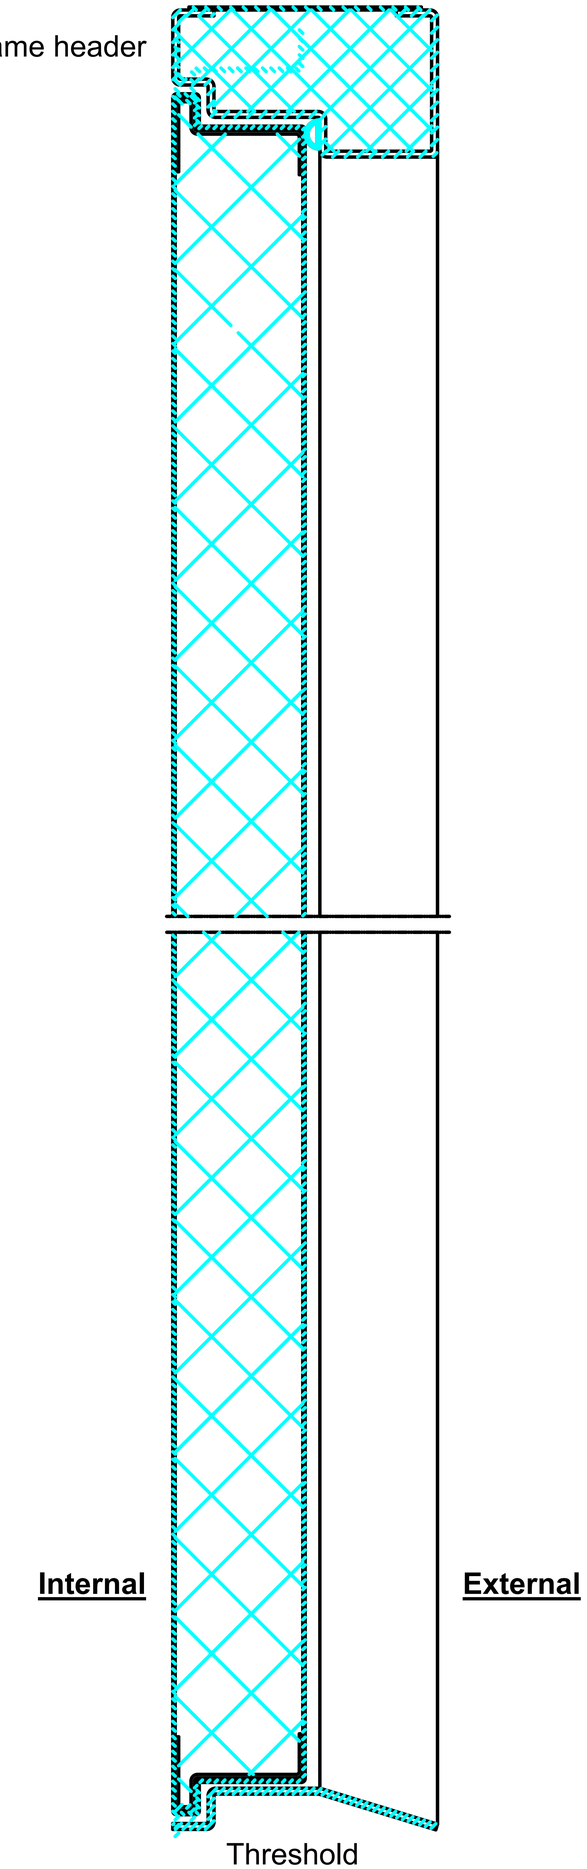
Fire exit door